for the work of providing and laying of 300mm dia NP3 class RCC & 230mm dia SW sewer line in place of damaged 175/230mm dia SW sewer at Yamuna Bai Road, Madhava nagara, coming under LLR S/stn of AEE SW–1 Division area.

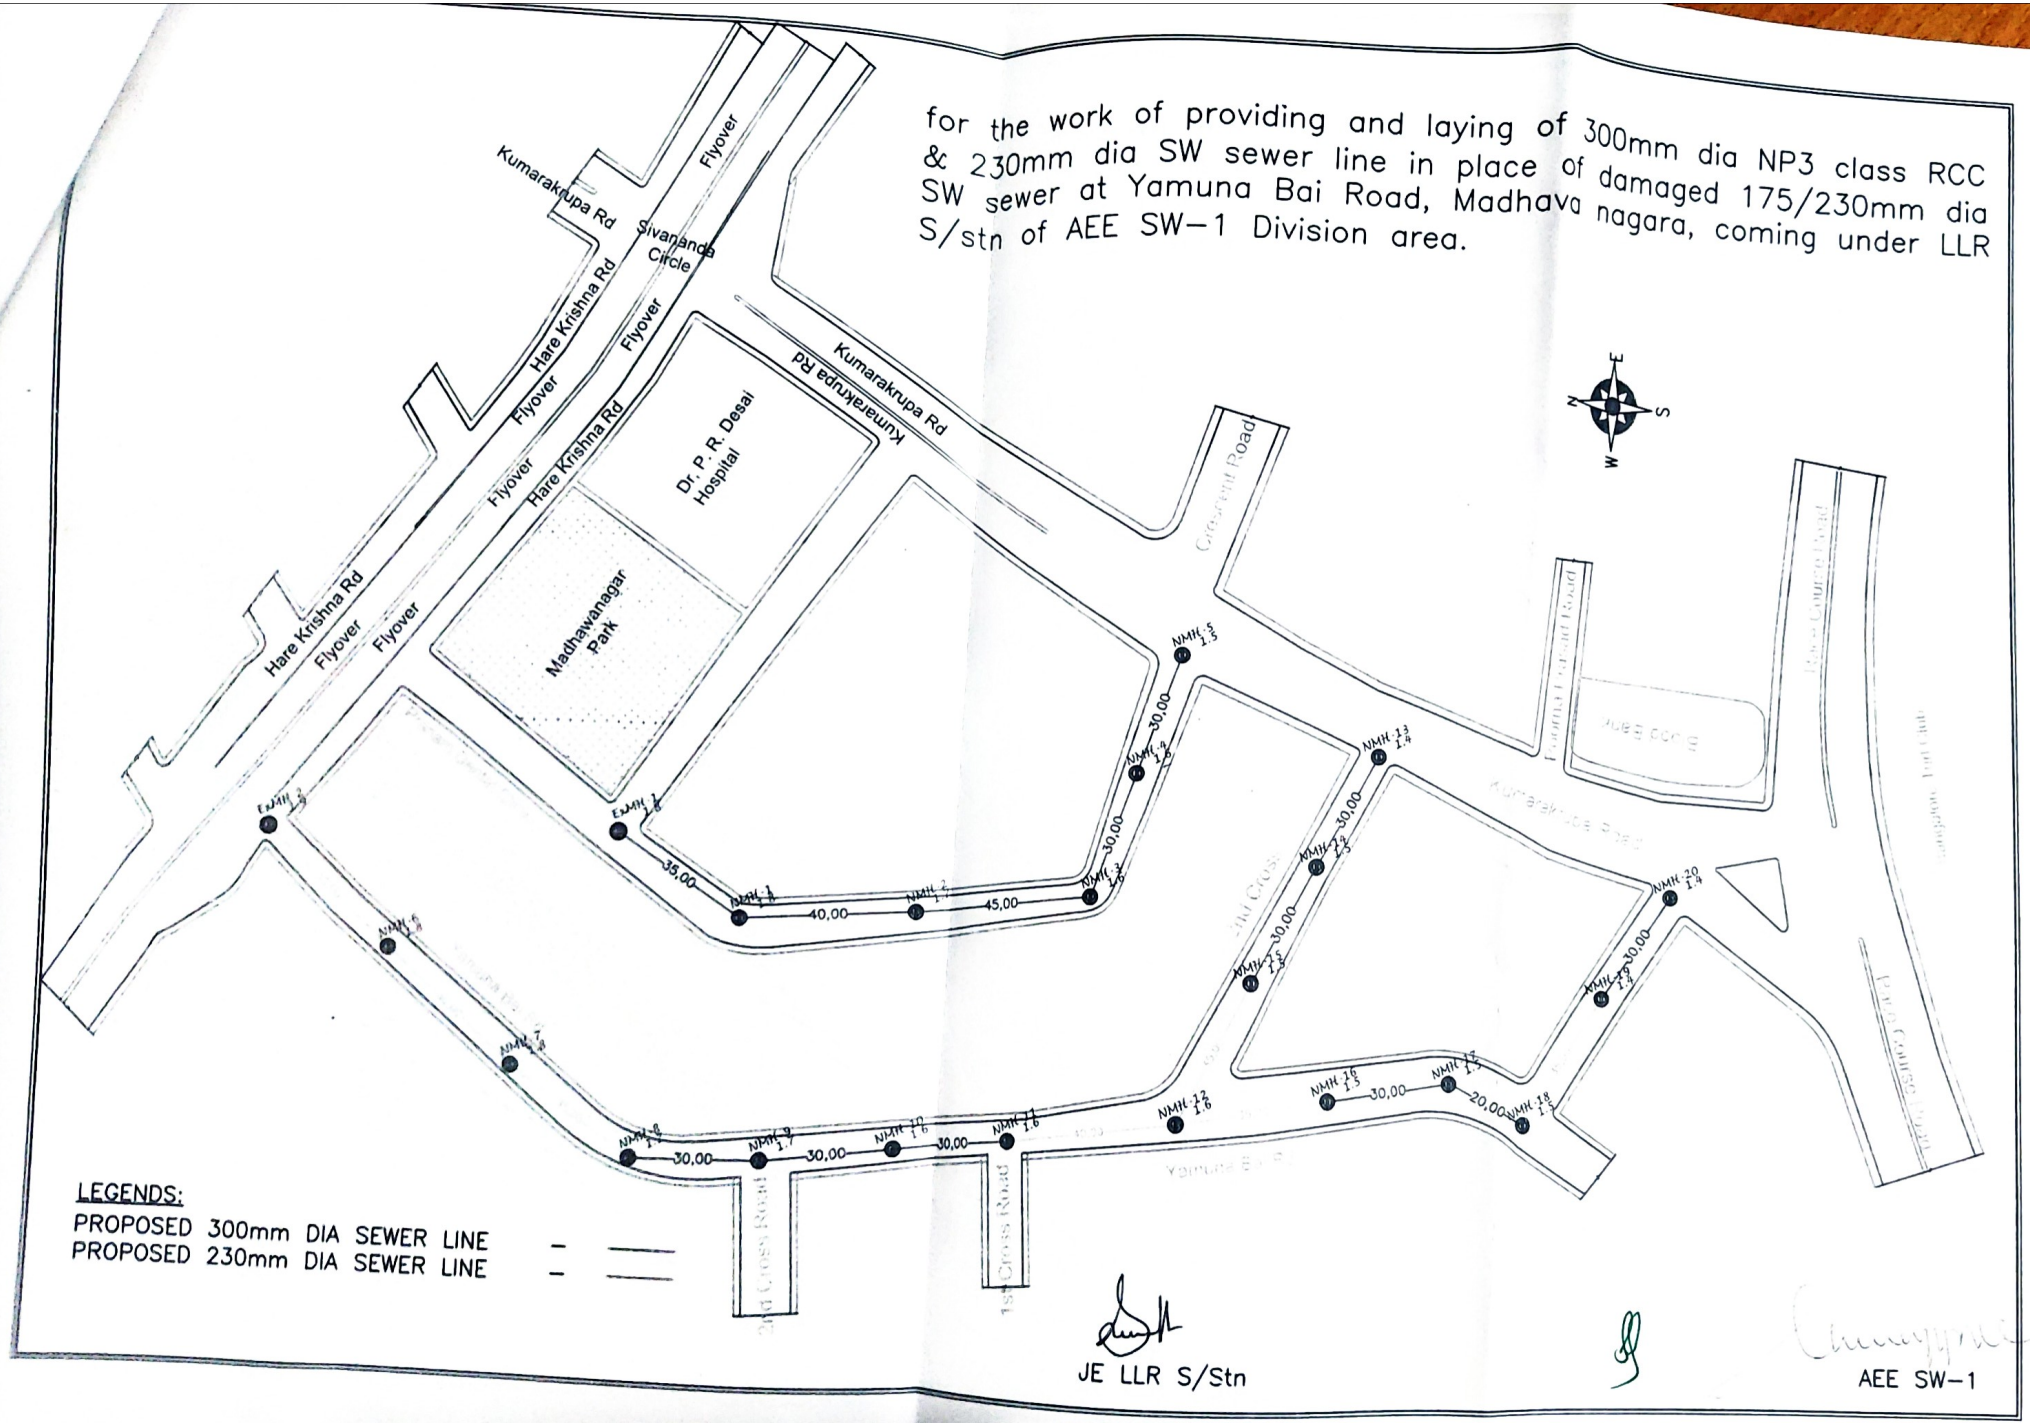

JE LLR S/Stn

AEE SW–1

Scanned with ACE Scanner

for the work of providing and laying of 300mm dia NP3 class RCC & 230mm dia SW sewer line in place of damaged 175/230mm dia SW sewer at Yamuna Bai Road, Madhava nagara, coming under LLR S/stn of AEE SW-1 Division area.

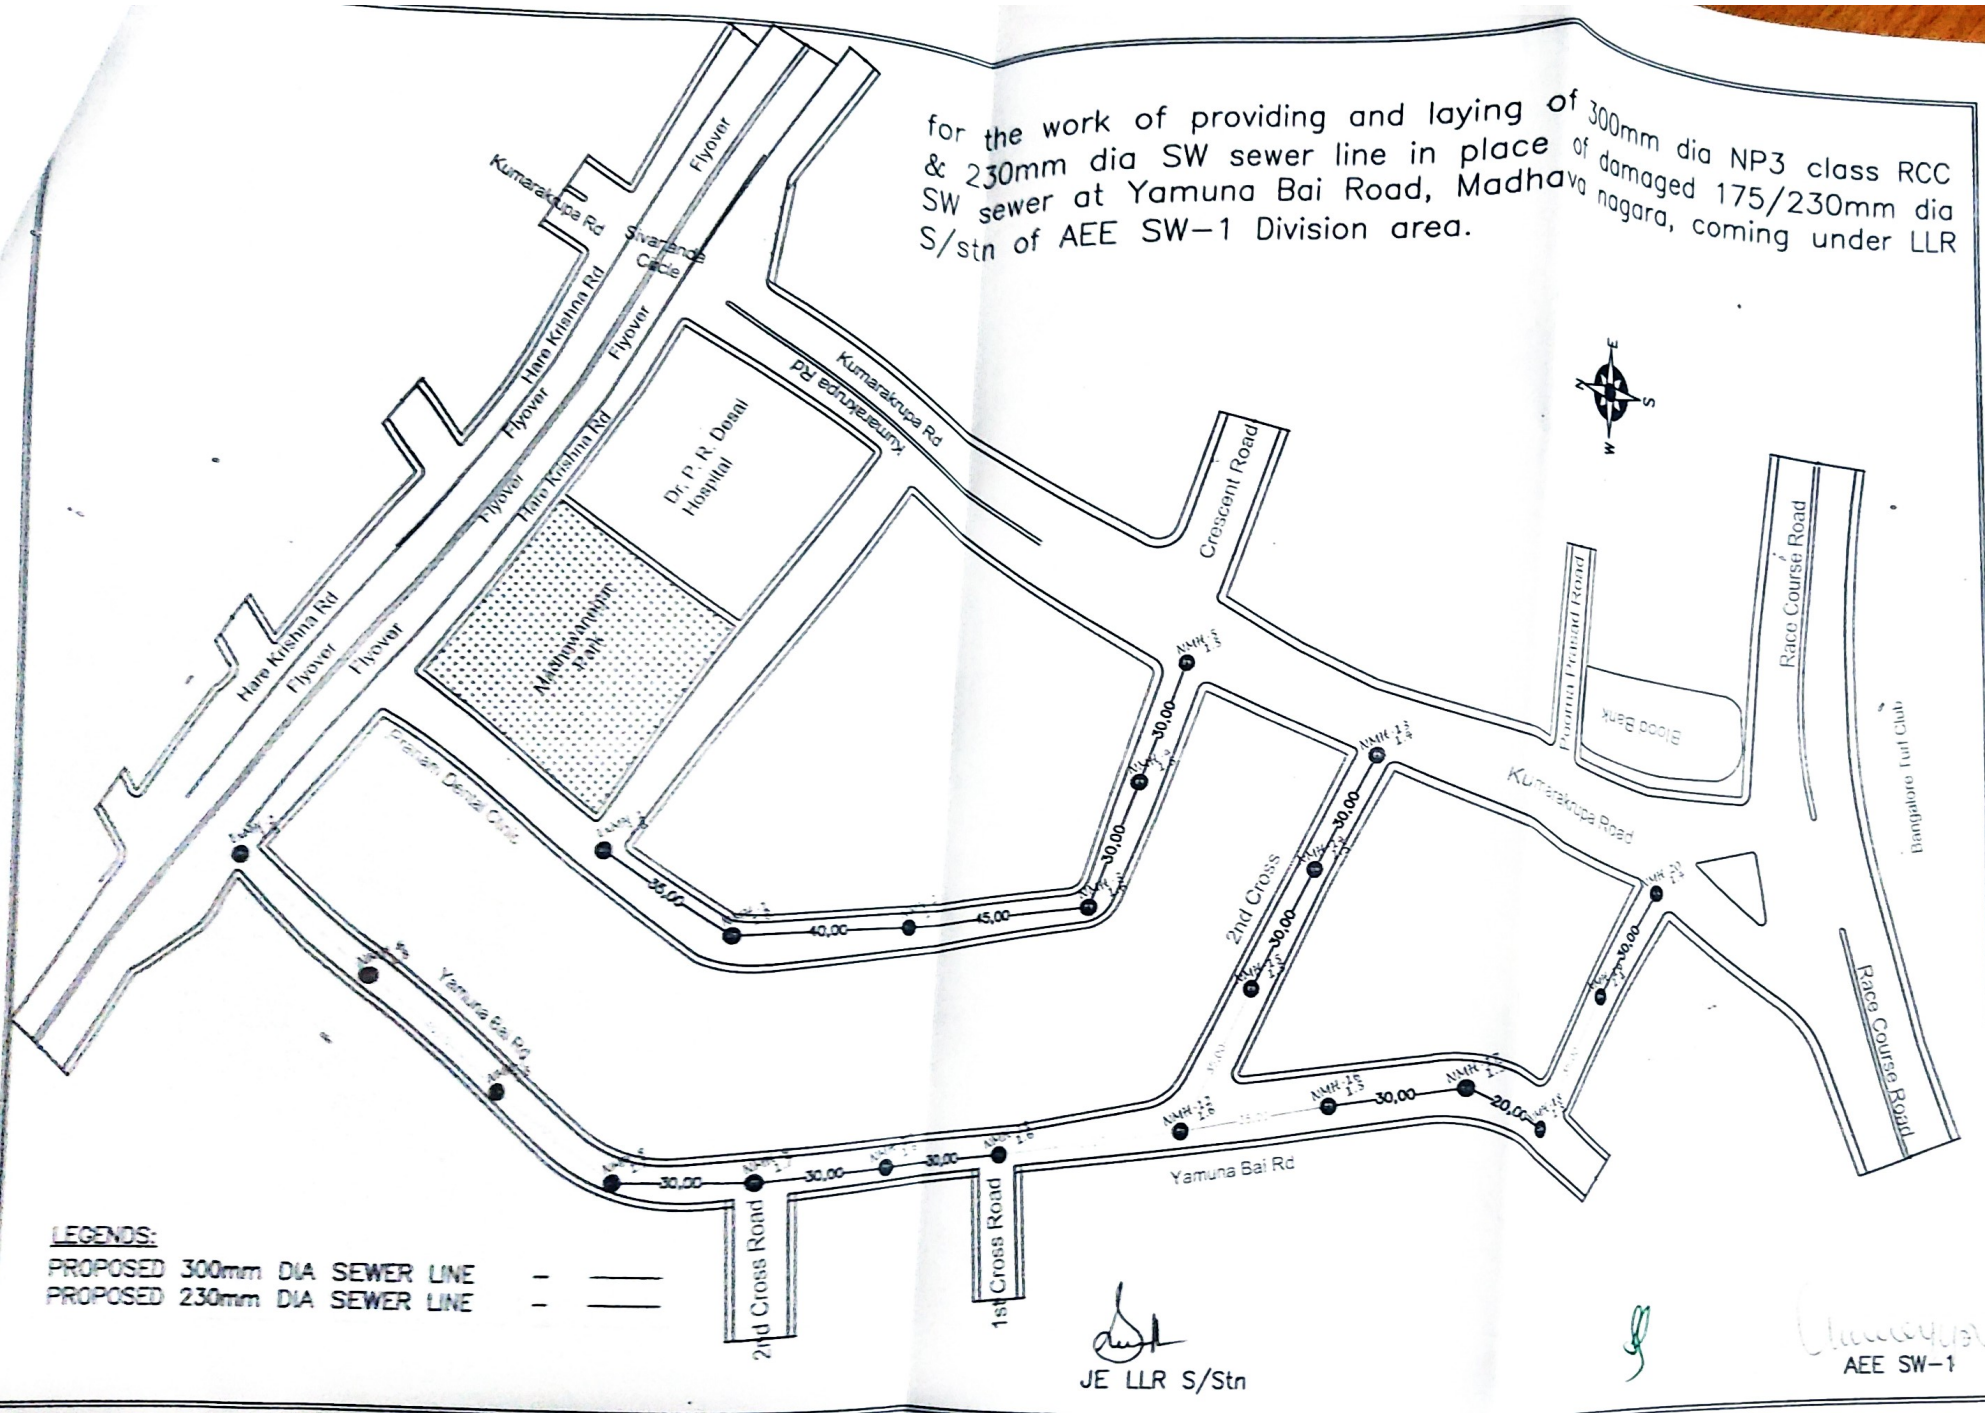

LEGENDS:

PROPOSED 300mm DIA SEWER LINE – ——

PROPOSED 230mm DIA SEWER LINE – ——

JE LLR S/Stn

AEE SW-1

Scanned with ACE Scanner

Google Maps for the work of providing and laying of 300mm dia NP3 class RCC & 230mm dia SW sewer line in place of damaged 175/230mm dia SW sewer at Yamuna Bai Road, Madhava nagara, coming under LLR S/stn of AEE SW-1 Division area.

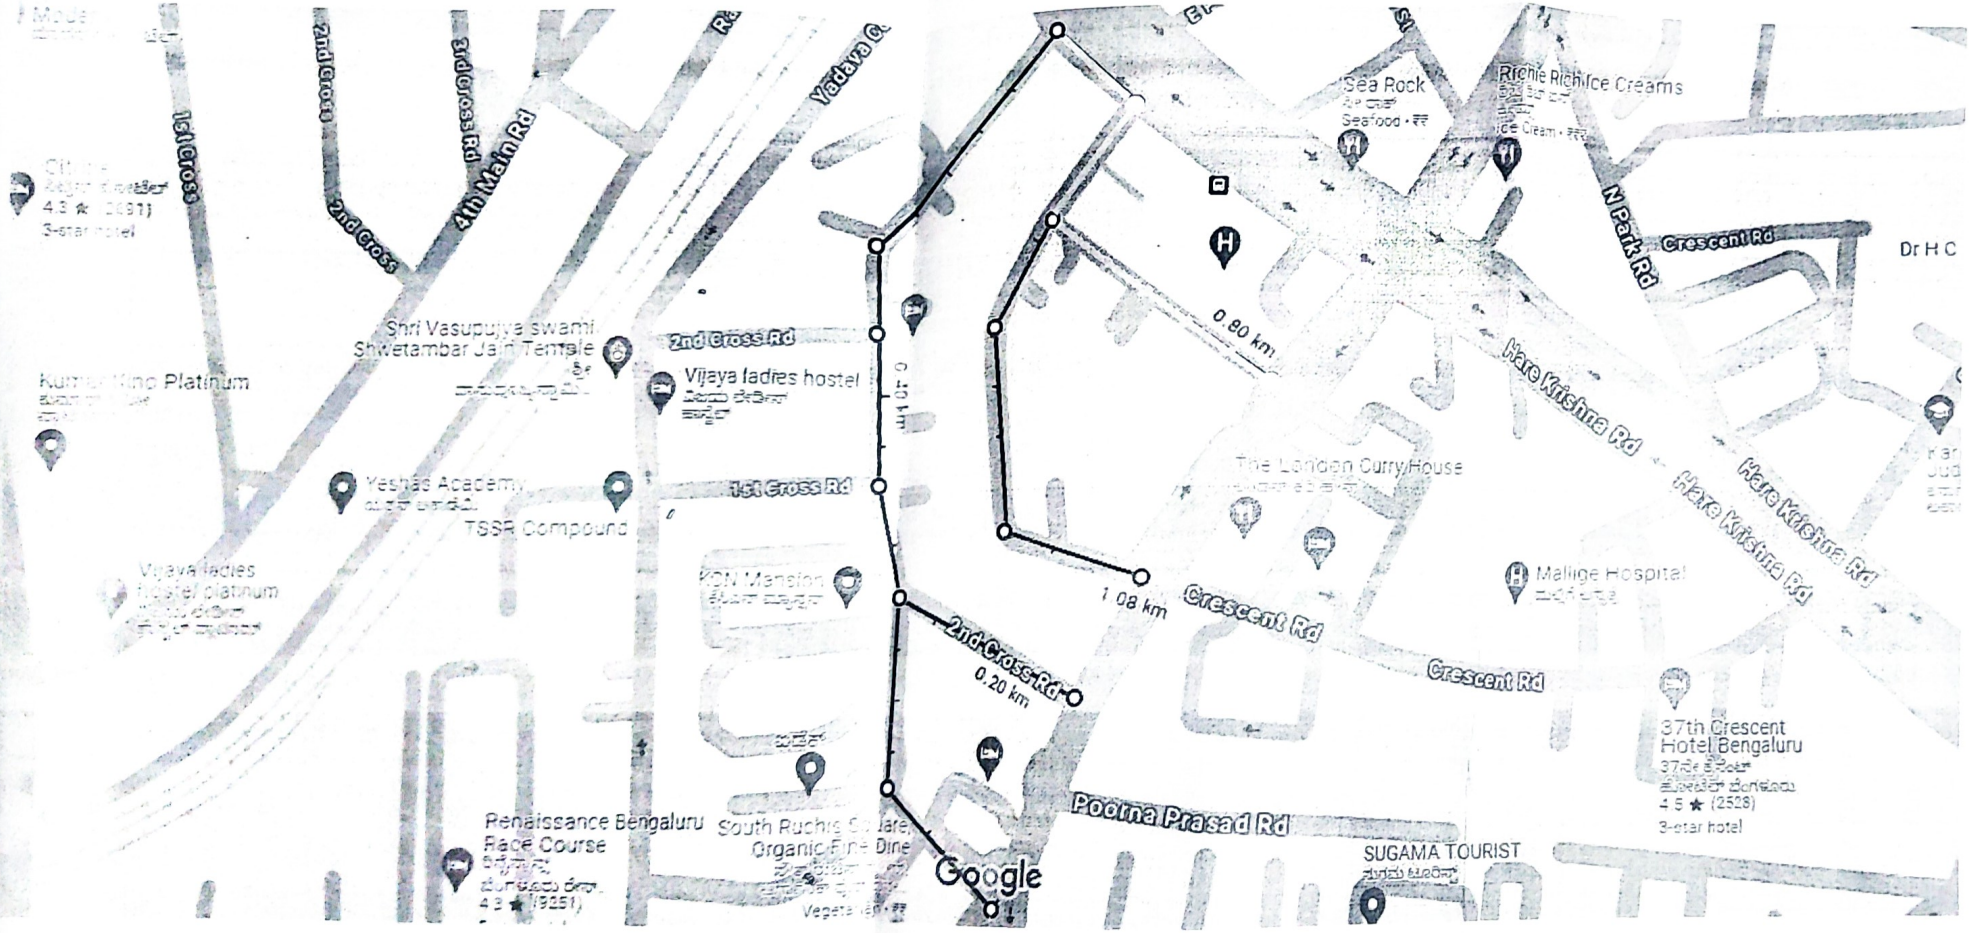

JE

Scanned with ACE Scanner